2 BEDROOM
1ST FLOOR 2,327ft² + 767ft² GARAGE
2ND FLOOR 573ft²
TOTAL 2,900 ft² + 767ft² GARGAE

3 BEDROOM
1ST FLOOR 2,316ft² + 797ft² GARAGE
2ND FLOOR 573ft²
TOTAL 2,889ft² + 767ft² GARGAE

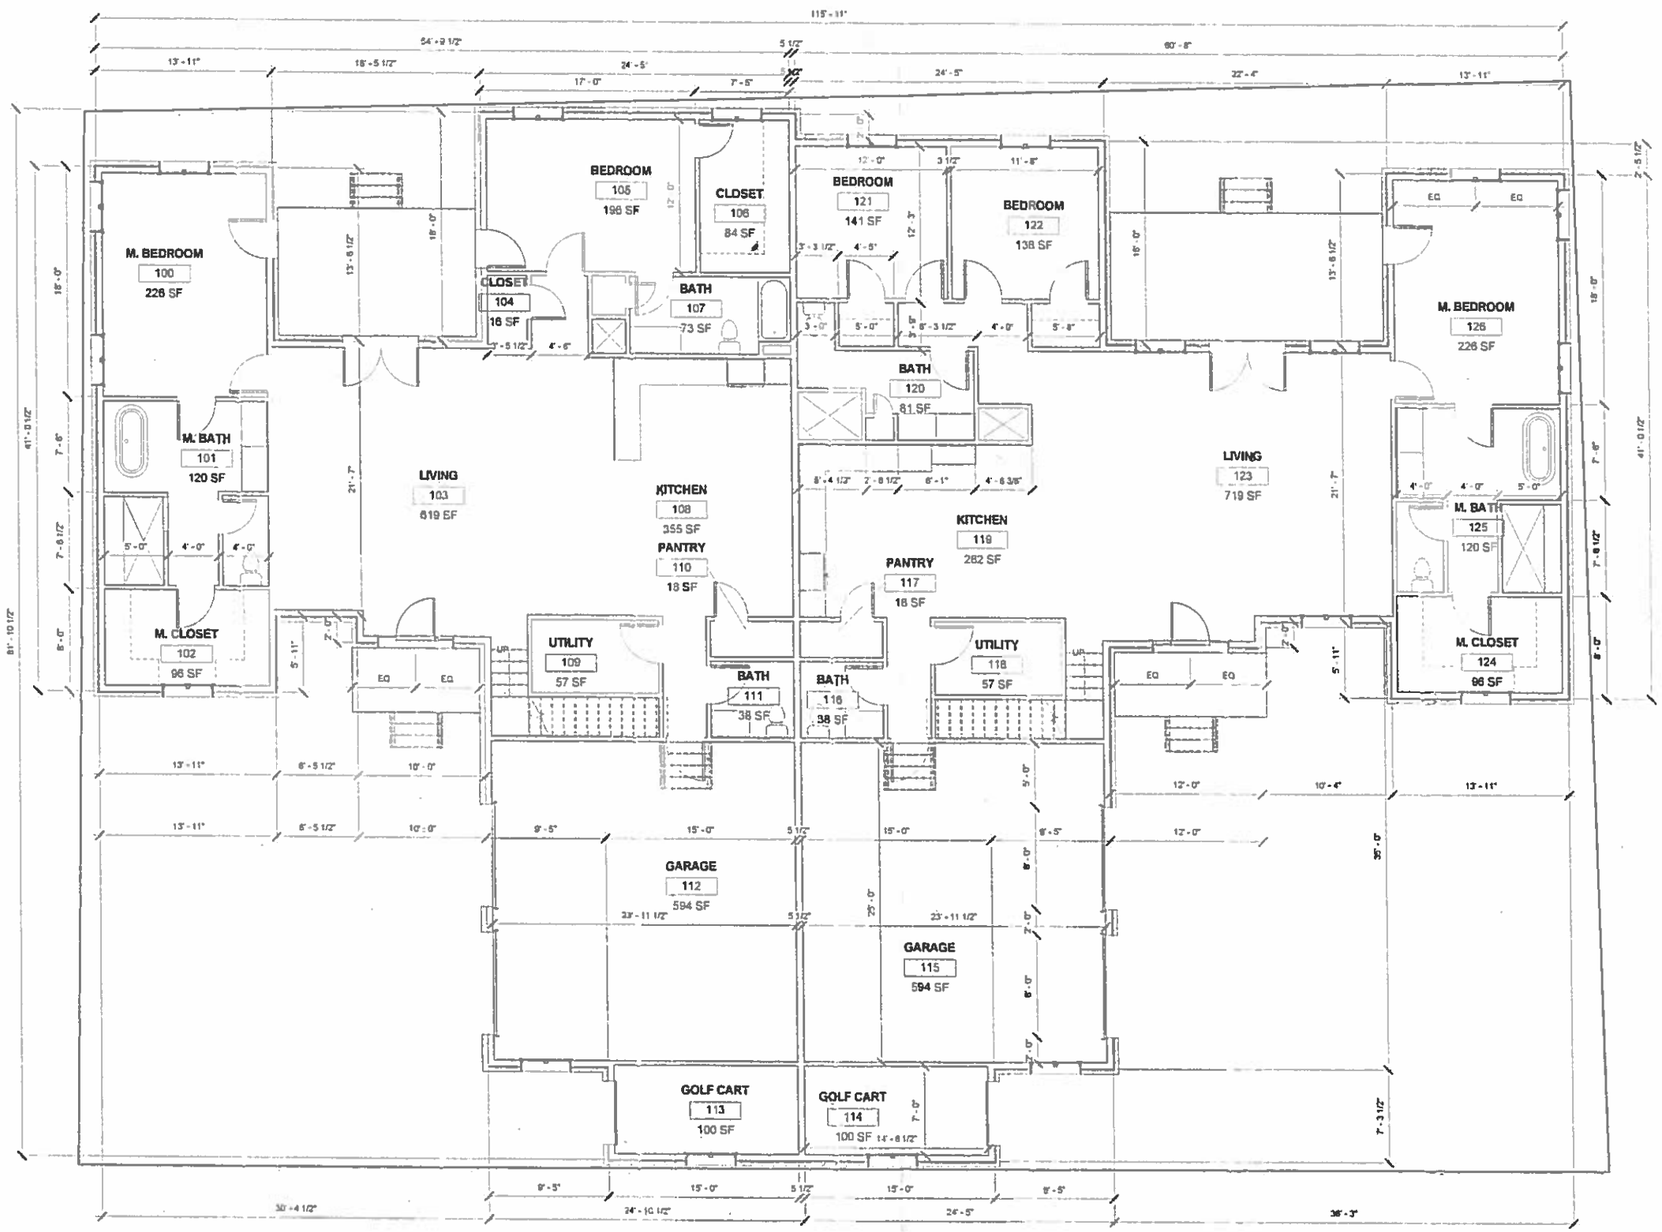

1 FIRST FLOOR
3/16" = 1'-0"

15% CONCEPT SET
NOT FOR CONSTRUCTION

Bar Measures 1 inch

5/15/2018 12:05:56 PM

M. Chad Bayer
LEED AP BD+C
Kentucky Certified
Interior Designer #
0082

Copyright 2018 i5 design group, inc.

Revision Schedule

#	Date	Description	By

i5 design group, inc
401 Broadway
Paducah KY 42001
PH: 270.444.0305

FIRST FLOOR
A NEW TOWNHOME FOR:
LABERRI FARMS
ADDRESS TBD

Sheet Number
i-1.0
2 of 3

ALL RIGHTS RESERVED These drawings are the property of i5 design group, inc. and may not be reproduced or the concepts illustrated thereon used on this or other projects, in whole or in part, or used in construction of any other specific project, without the expressed written consent of the Designer