WAY SIDE MEADOWS
PLAT ONE
SECTION 8 & 9
TOWNSHIP 47 NORTH
RANGE 1 EAST
ST. CHARLES COUNTY, MO

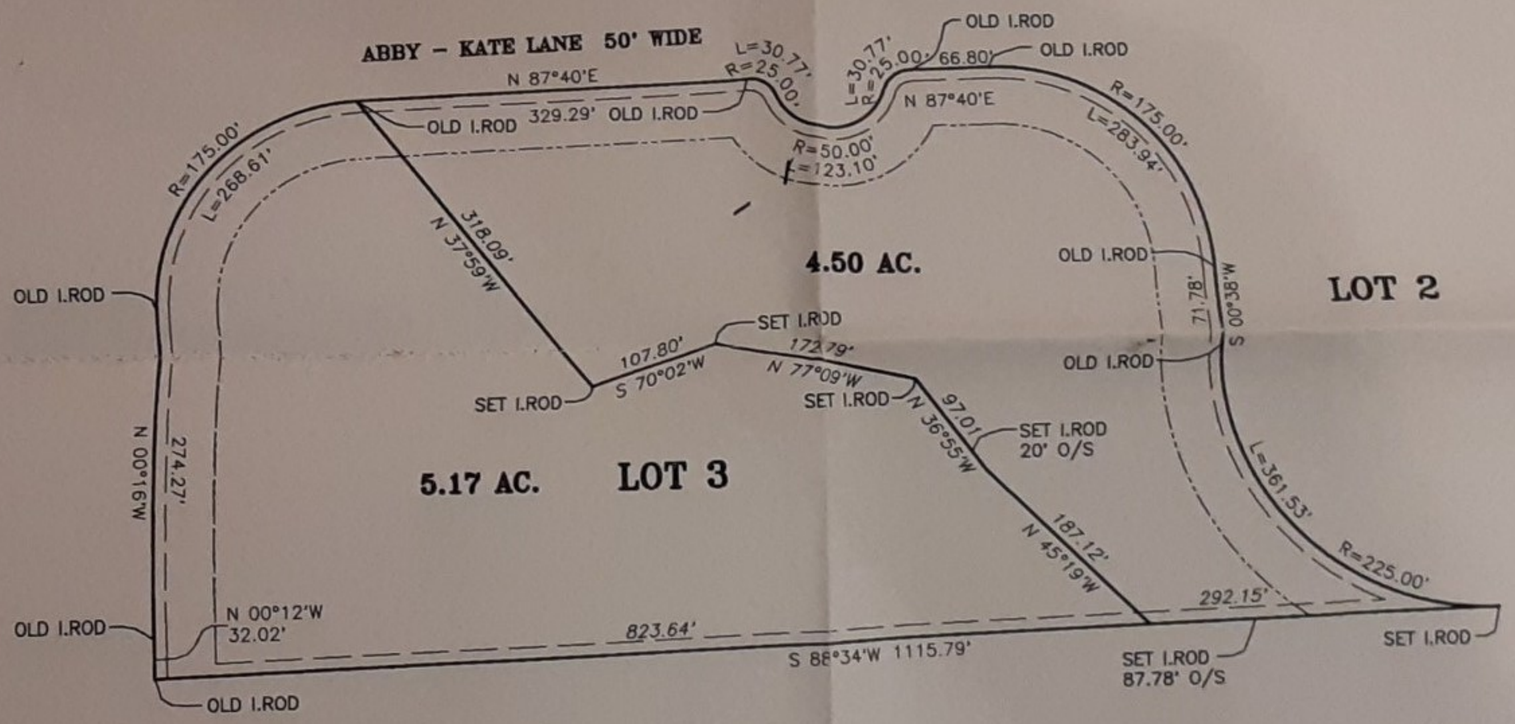

THIS IS TO CERTIFY THAT AT THE REQUEST OF LEANN SNOW, WE HAVE MADE A SURVEY AS SHOWN ABOVE AND THAT IT REPRESENTS A TRUE AND ACCURATE RECORD OF SAID SURVEY AND WAS EXECUTED IN ACCORDANCE WITH THE CURRENT MINIMUM STANDARDS FOR PROPERTY BOUNDARY SURVEYS OF THE MISSOURI STATE LAND SURVEY.

LARRY P. BADE

PROFESSIONAL LAND SURVEYOR NO. 1434

NORTH

100 0 100 200 300

GRAPHIC SCALE – FEET

CLASS OF SURVEY--RURAL

Lewis–Bade Inc.
Professional Land Surveyors
and Professional Engineers
PHONE (636) 456-2615 101 EAST WALTON WARRENTON, MO. 63383

SURVEYED BY	DATE	REVISIONS	
STU – JOSH	7 – 2003		
DRAWN BY: RANDY	CHECKED BY: LARRY	SCALE 1" = 100'	97014